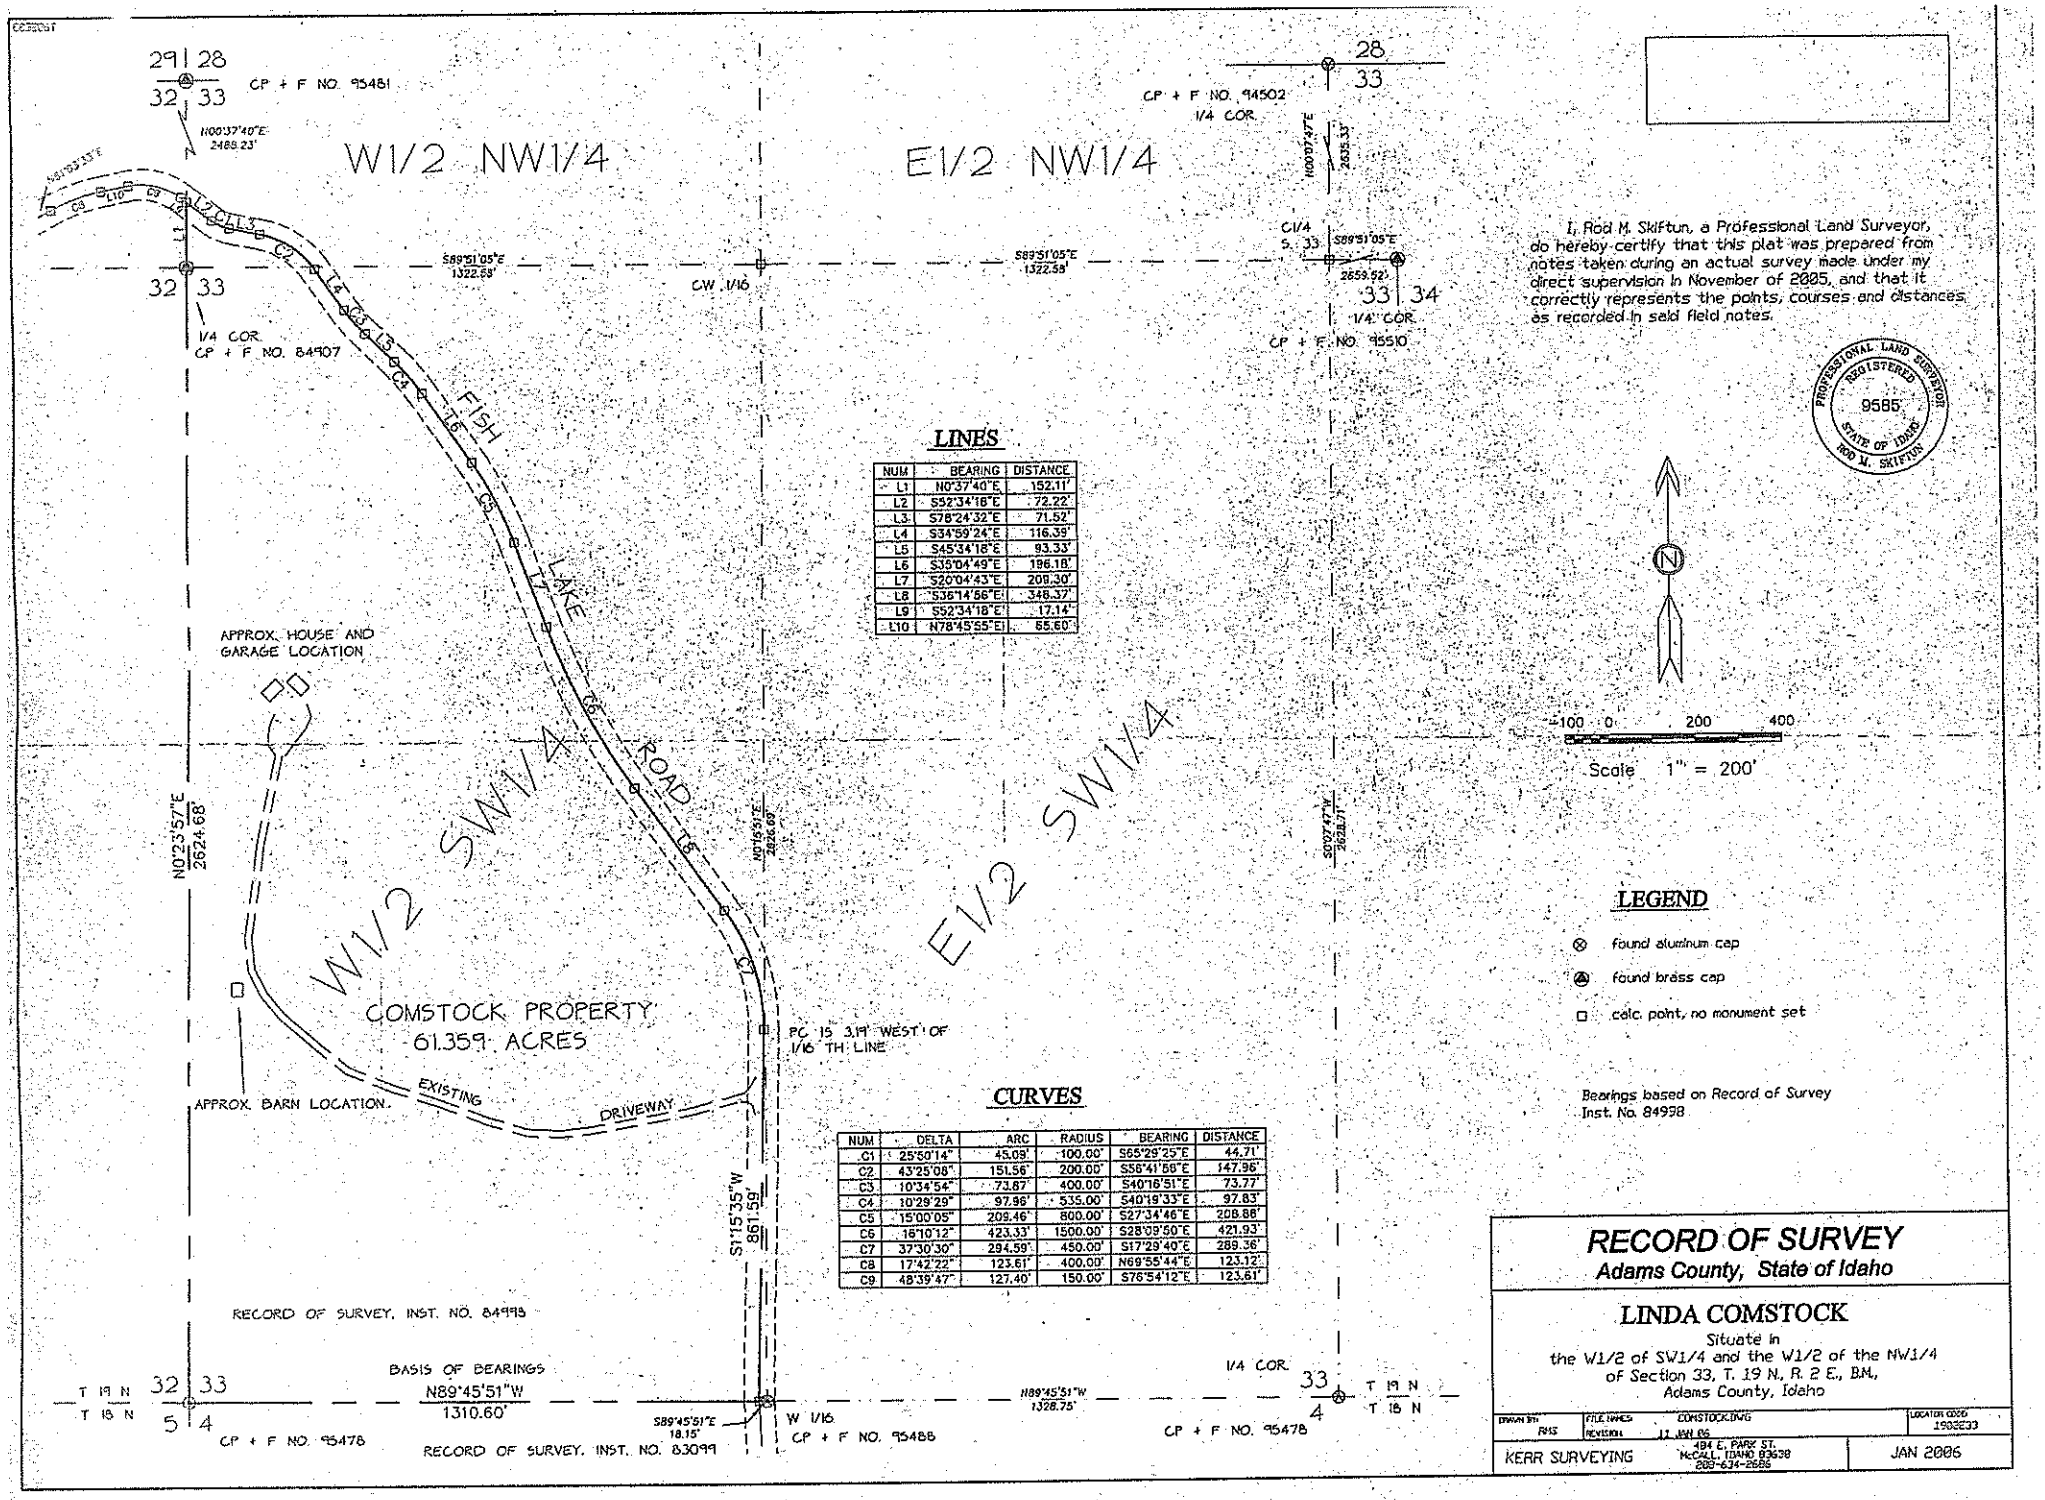

LINES

NUM	BEARING	DISTANCE
L1	N0°37'40"E	152.11'
L2	S52°34'16"E	72.22'
L3	S78°24'32"E	71.52'
L4	S34°59'24"E	116.39'
L5	S45°34'18"E	93.33'
L6	S35°04'49"E	196.18'
L7	S20°04'43"E	209.30'
L8	S36°14'56"E	348.37'
L9	S52°34'18"E	17.14'
L10	N78°45'55"E	65.60'

CURVES

NUM	DELTA	ARC	RADIUS	BEARING	DISTANCE
C1	25°50'14"	45.09'	100.00'	S65°29'25"E	44.71'
C2	43°25'08"	151.56'	200.00'	S56°41'56"E	147.96'
C3	10°34'54"	73.87'	400.00'	S40°16'51"E	73.77'
C4	10°29'29"	97.96'	535.00'	S40°19'33"E	97.83'
C5	15°00'05"	209.46'	800.00'	S27°34'46"E	208.88'
C6	16°10'12"	423.33'	1500.00'	S28°09'50"E	421.93'
C7	37°30'30"	294.59'	450.00'	S17°29'40"E	289.36'
C8	17°42'22"	123.61'	400.00'	N69°55'44"E	123.12'
C9	48°39'47"	127.40'	150.00'	S76°54'12"E	123.61'

I, Rod M. Skiftun, a Professional Land Surveyor, do hereby certify that this plat was prepared from notes taken during an actual survey made under my direct supervision in November of 2005, and that it correctly represents the points, courses and distances as recorded in said field notes.

PROFESSIONAL LAND SURVEYOR REGISTERED 9585 STATE OF IDAHO ROD M. SKIFTUN

LEGEND

- ⊗ found aluminum cap
- ⊗ found brass cap
- □ calc. point, no monument set

Bearings based on Record of Survey Inst. No. 84998

RECORD OF SURVEY

Adams County, State of Idaho

LINDA COMSTOCK

Situate in
the W1/2 of SW1/4 and the W1/2 of the NW1/4
of Section 33, T. 19 N., R. 2 E., B.M.,
Adams County, Idaho

DRAWN BY: RHS	FILE NAME: COMSTOCK.DWG / REVISION: 11 JAN 06	LOCATOR CODE: 1903233
KERR SURVEYING	494 E. PARK ST. McCALL, IDAHO 83638 208-634-2686	JAN 2006